01-58

Sanctuary Lakeside Subdivision

A part of the Southwest Quarter Section 12 and the Northwest Quarter of Section 13, T6N, R1E, SLB&M, U.S. Survey
Huntsville Town, Weber County, Utah
February 2019

VICINITY MAP
Not to Scale

Scale 1" = 50'
Graphic Scale

Legend
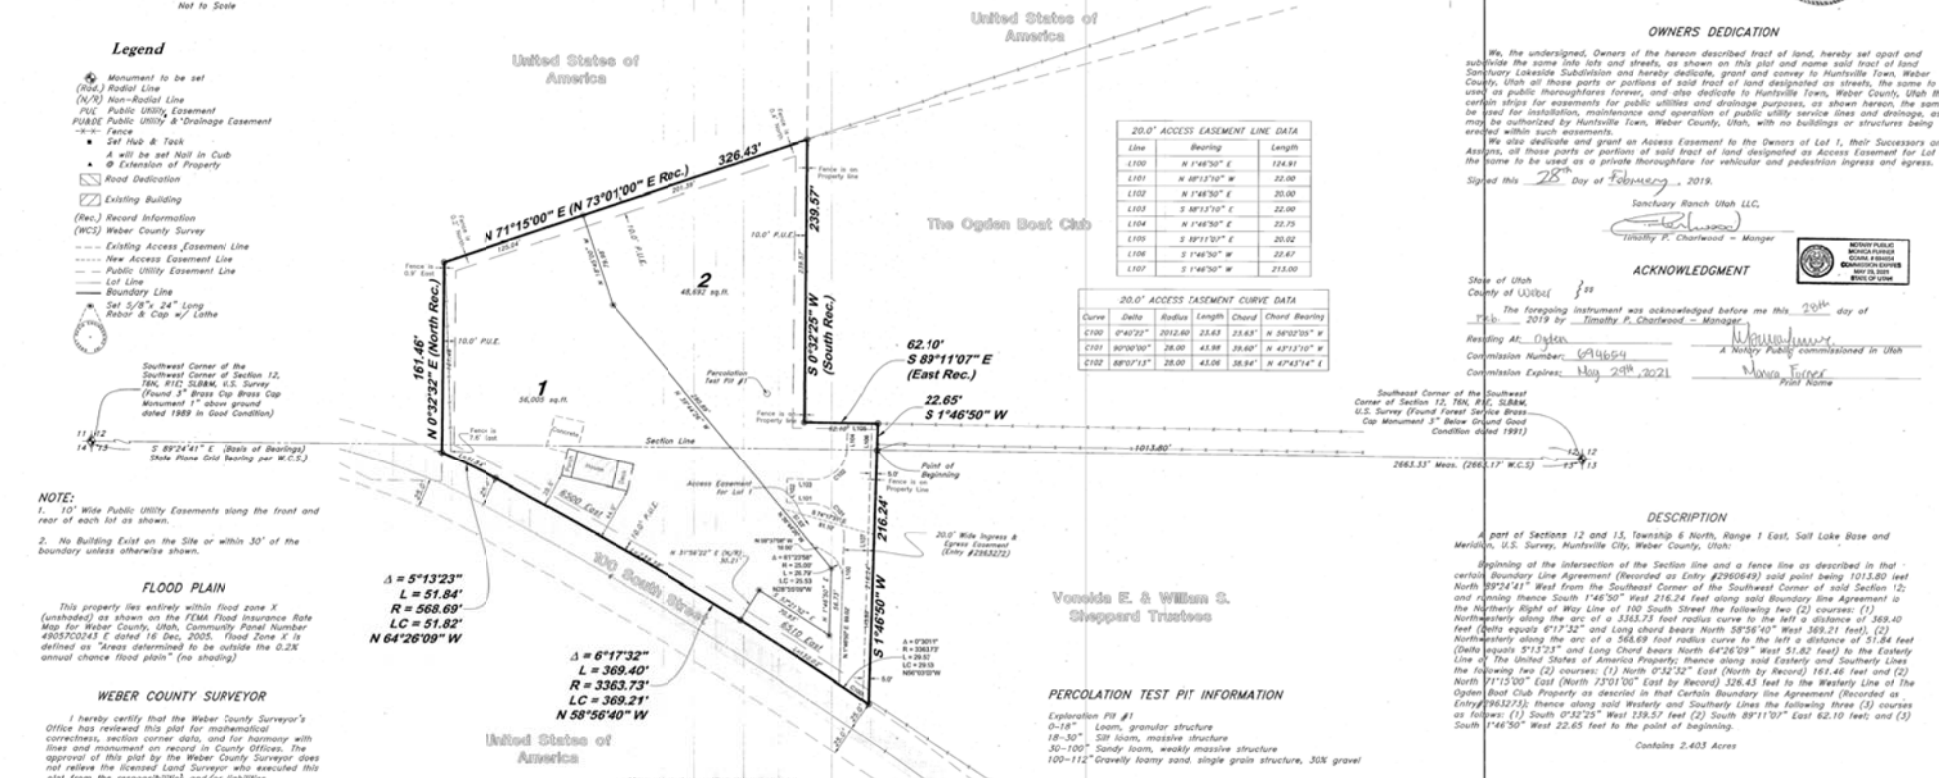
- Monument to be set
- (Rad.) Radial Line
- (N/R) Non-Radial Line
- PUE Public Utility Easement
- P.U.A.D.E Public Utility & Drainage Easement
- -x-x- Fence
- Set Hub & Tack
- A will be set Nail in Curb
- @ Extension of Property
- Road Dedication
- Existing Building
- (Rec.) Record Information
- (WCS) Weber County Survey
- Existing Access Easement Line
- New Access Easement Line
- Public Utility Easement Line
- Lot Line
- Boundary Line
- Set 5/8"x 24" Long Rebar & Cap w/ Lathe