8L-49

OGDEN CITY ENTERTAINMENT SUBDIVISION - PHASE 2 (AMENDED)

PART OF BLOCK 32 & 39, PLAT "A", OGDEN CITY SURVEY, OGDEN CITY, WEBER COUNTY, UTAH

SCALE: 1"=60'

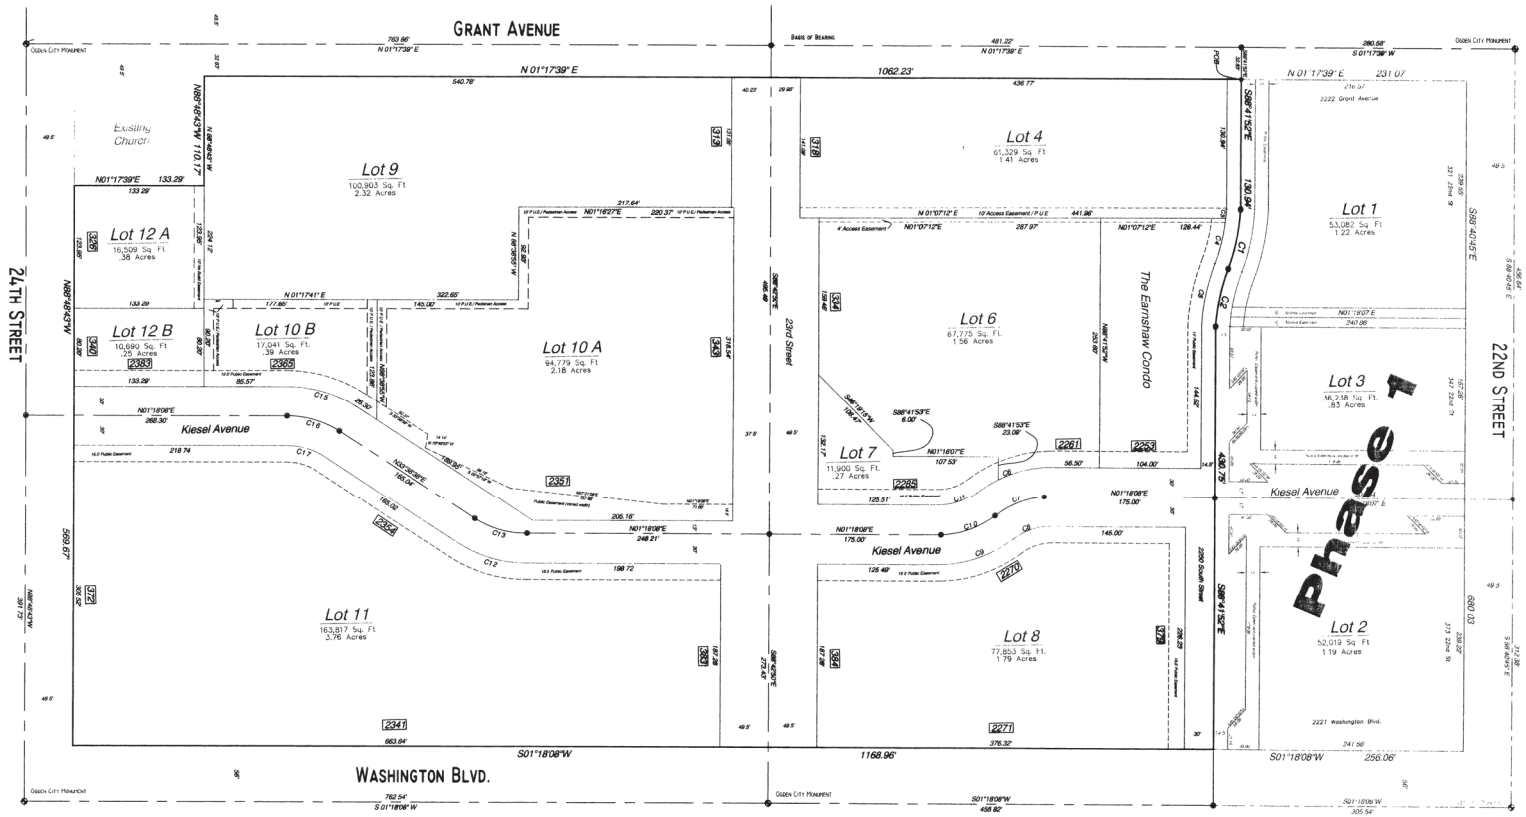
GRANT AVENUE
24TH STREET
22ND STREET
WASHINGTON BLVD.
Kiesel Avenue
Existing Church
Lot 9
100,903 Sq. Ft.
2.32 Acres
Lot 12 A
16,509 Sq. Ft.
.38 Acres
Lot 12 B
10,690 Sq. Ft.
.25 Acres
Lot 10 B
17,041 Sq. Ft.
.39 Acres
Lot 10 A
94,779 Sq. Ft.
2.18 Acres
Lot 11
163,817 Sq. Ft.
3.76 Acres
Lot 4
61,329 Sq. Ft.
1.41 Acres
Lot 6
67,775 Sq. Ft.
1.56 Acres
Lot 7
11,900 Sq. Ft.
.27 Acres
Lot 8
77,853 Sq. Ft.
1.79 Acres
Lot 1
53,082 Sq. Ft.
1.22 Acres
Lot 3
36,958 Sq. Ft.
.85 Acres
Lot 2
52,019 Sq. Ft.
1.19 Acres
The Eanstman Condo
2221 Washington Blvd.
2222 Grant Avenue
Phase 1
Basis of Bearing
N 01°17'39" E
763.86'
481.22'
1062.23'
540.76'
436.77'
231.07'
S01°17'39"W
280.58'
S01°18'08"W
1168.96'
256.06'
762.54'
458.82'
305.54'
N01°18'08"E
268.30'
218.74'
248.21'
175.00'
145.00'
104.00'
125.51'
125.49'
241.96'
376.32'
663.64'
599.67'
599.67'
S88°41'52"E
130.94'
436.75'
N88°42'50"W
495.49'
N88°42'50"W
569.87'
N01°07'12"E
287.97'
128.44'
N01°18'07"E
107.53'
N01°18'07"E
243.06'
S01°18'08"W
238.30'
S01°18'08"W
238.30'
S88°41'53"E
6.00'
S88°41'53"E
23.08'
S88°41'53"E
56.50'
S88°41'53"E
130.94'
S88°41'52"E
130.94'
S88°41'52"E
436.75'
N01°18'08"E
175.00'
N01°18'08"E
175.00'
N01°18'08"E
175.00