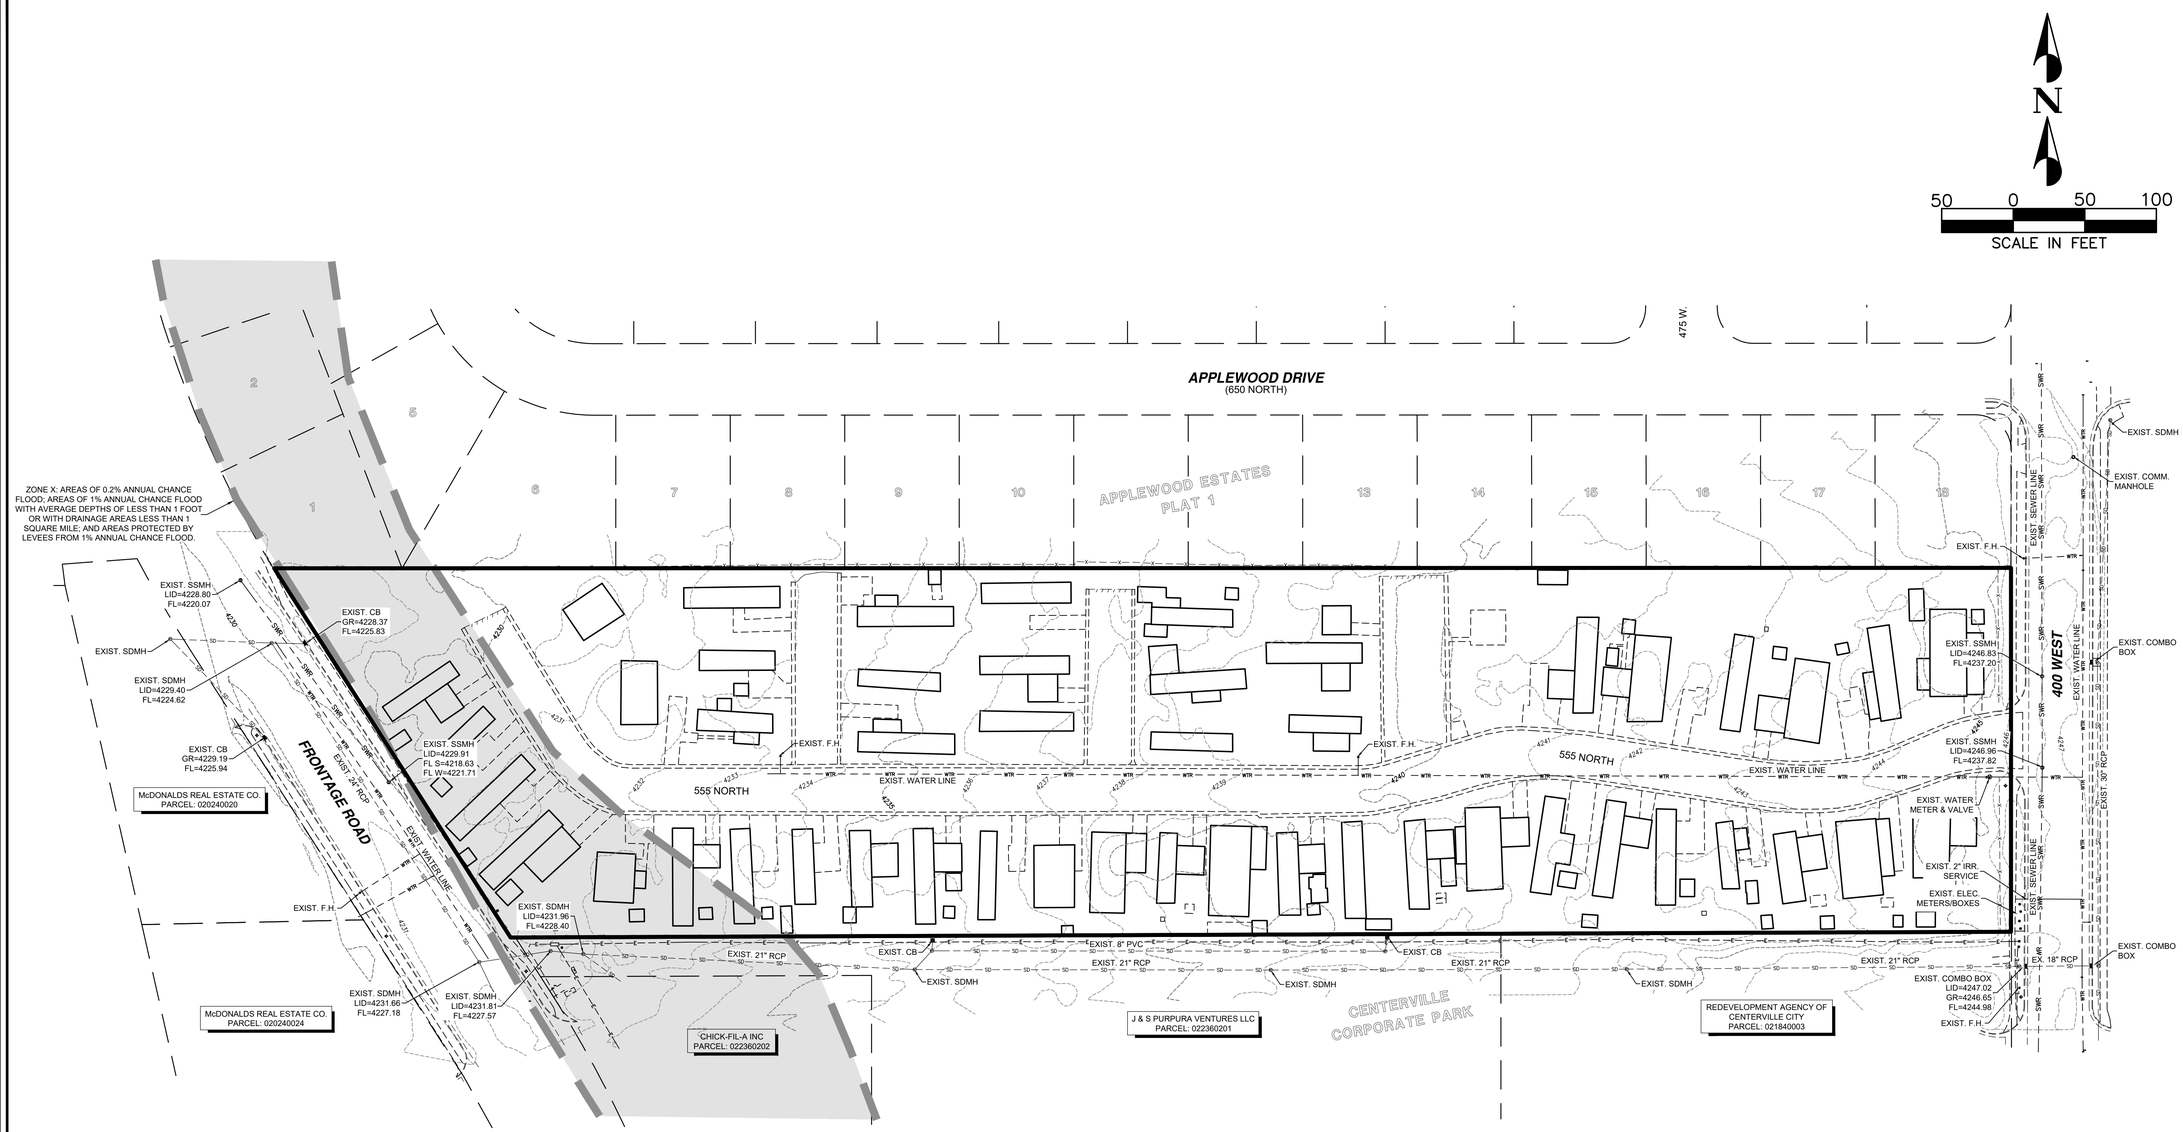

LEGEND

- BOUNDARY LINE
- ADJOINING PARCELS
- EXISTING CURB & GUTTER
- EXISTING FENCE LINE
- EXISTING OVERHEAD ELEC
- EXISTING SEWER LINE
- EXISTING WATER LINE
- EXISTING STORM DRAIN
- EXISTING COMMUNICATIONS
- EXISTING CABLE TV
- EXISTING FIBER OPTIC
- EXISTING GAS LINE
- SDCB EXISTING CATCH BASIN
- SSMH EXISTING SEWER MANHOLE
- SDMH EXISTING STORM DRAIN MANHOLE
- FH EXISTING FIRE HYDRANT
- PP EXISTING POWER POLE

NO.	DESCRIPTION	DATE	APP'D

ORIG. DATE:	03/2020
SURVEY BY:	PEPG CREW
DRAWN BY:	BCB
DESIGNED BY:	N/A
CHECKED BY:	PBL
SCALE:	1"=50'

PEPG CONSULTING L.L.C.
9270 SOUTH 300 WEST • SANDY, UT 84070
PHONE: (801) 562-2521 • FAX: (801) 562-2551
CIVIL ENGINEERING · LAND SURVEYING · PROJECT MANAGEMENT
GEOTECHNICAL · MATERIALS TESTING · INSPECTIONS

CW LAND CO., LLC
ALTA/NSPS SURVEY

555 NORTH 400 WEST
CENTERVILLE, UT 84014

MARCH 24, 2020 — LAST REVISED
1257.2011\DWG — PROJECT NUMBER
SURVEY\ALTA-02 — DRAWING FILE

CENTERVILLE CITY

SHEET NO. 2/2