ASCENSION AT 53RD

LOCATED IN THE SOUTHWEST QUARTER OF SECTION 12,
TOWNSHIP 2 SOUTH, RANGE 1 WEST, SALT LAKE BASE & MERDIAN
MURRAY CITY, SALT LAKE COUNTY, UTAH

* SAID POINT BEING ALSO THE SOUTHEAST CORNER OF THAT CERTAIN WARRANTY DEED OF THE SHAH 131 HOSPITALITY, LLC PROPERTY RECORDED AS ENTRY NO. 11899477 IN BOOK 10253 AT PAGE 8865 IN THE SALT LAKE COUNTY RECORDER'S OFFICE, AND ALONG THE EASTERLY BOUNDARY LINE OF SAID PROPERTY, THE NEXT 3 COURSES,

This map is provided solely for the purpose of assisting in locating the property and Cottonwood Title Insurance Agency, Inc. assumes no liability for variation, if any, with any actual survey.

VICINITY MAP

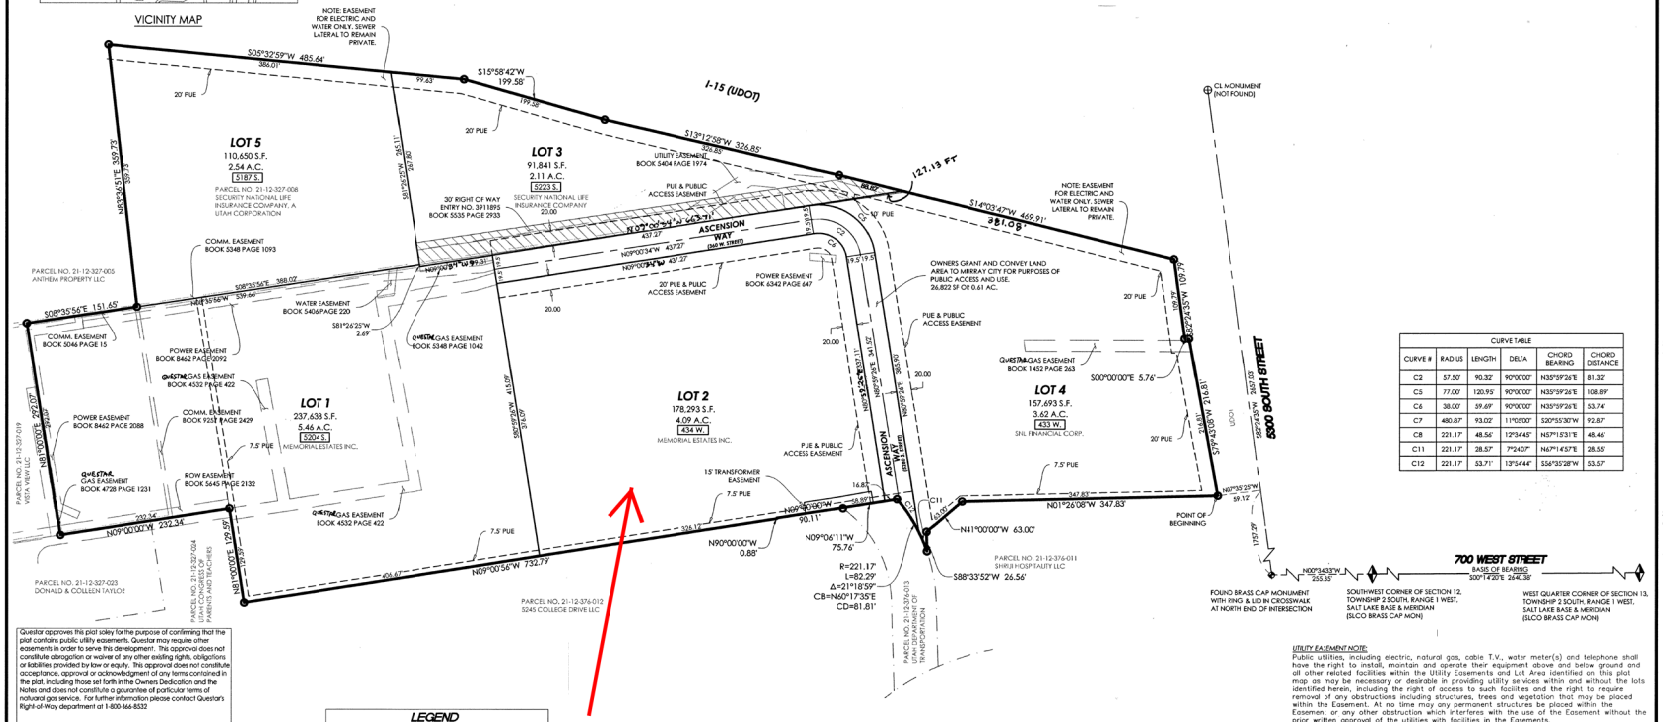
I-15 (UDOT)
5300 SOUTH STREET
ASCENSION WAY (860 W. STREET)
700 WEST STREET
BASIS OF BEARING
S00°14'20"E 2643.38'
LOT 1
237,638 S.F.
5.46 A.C.
LOT 2
178,293 S.F.
4.09 A.C.
434 W.
LOT 3
91,841 S.F.
2.11 A.C.
522 S.
LOT 4
157,693 S.F.
3.62 A.C.
433 W.
LOT 5
110,650 S.F.
2.54 A.C.
518 S.
NOTE: EASEMENT FOR ELECTRIC AND WATER ONLY. SEWER LATERAL TO REMAIN PRIVATE.
20' PUE
7.5' PUE
PUE & PUBLIC ACCESS EASEMENT
POWER EASEMENT BOOK 6342 PAGE 647
OWNERS GRANT AND CONVEY LAND AREA TO MURRAY CITY FOR PURPOSES OF PUBLIC ACCESS AND USE. 26,822 SF OR 0.61 AC.
QUESTAR GAS EASEMENT BOOK 5348 PAGE 1042
QUESTAR GAS EASEMENT BOOK 1452 PAGE 263
QUESTAR GAS EASEMENT BOOK 4532 PAGE 422
QUESTAR GAS EASEMENT BOOK 4728 PAGE 1231
ROW EASEMENT BOOK 5645 PAGE 2132
POWER EASEMENT BOOK 8462 PAGE 2092
POWER EASEMENT BOOK 8462 PACE 2088
COMM. EASEMENT BOOK 5348 PAGE 1093
COMM. EASEMENT BOOK 5046 PAGE 15
COMM. EASEMENT BOOK 9251 PAGE 2429
WATER EASEMENT BOOK 5406 PAGE 220
30' RIGHT OF WAY ENTRY NO. 3911895 BOOK 5535 PAGE 2933
SECURITY NATIONAL LIFE INSURANCE COMPANY 20.00
UTILITY EASEMENT BOOK 5404 PAGE 1974
15' TRANSFORMER EASEMENT
POINT OF BEGINNING
FOUND BRASS CAP MONUMENT WITH RING & LID IN CROSSWALK AT NORTH END OF INTERSECTION
SOUTHWEST CORNER OF SECTION 12, TOWNSHIP 2 SOUTH, RANGE 1 WEST, SALT LAKE BASE & MERIDIAN (SLCO BRASS CAP MON)
WEST QUARTER CORNER OF SECTION 13, TOWNSHIP 2 SOUTH, RANGE 1 WEST, SALT LAKE BASE & MERIDIAN (SLCO BRASS CAP MON)
CL MONUMENT (NOT FOUND)
PARCEL NO. 21-12-327-005 ANTHEM PROPERTY LLC
PARCEL NO. 21-12-327-023 DONALD & COLLEEN TAYLOR
PARCEL NO. 21-12-376-012 5245 COLLEGE DRIVE LLC
PARCEL NO. 21-12-376-011 SHAH HOSPITALITY LLC
PARCEL NO. 21-12-376-013 UTAH DEPARTMENT OF TRANSPORTATION
S35°32'59"W 485.64'
386.01'
S15°58'42"W 199.58'
S13°12'58"W 326.85'
S14°03'47"W 465.91'
381.08'
N02°00'34"W 457.27'
N09°00'34"W 457.37'
S08°35'56"E 151.65'
S81°26'25"W 2.69'
N89°35'56"E 599.66'
S08°35'56"E 388.02'
N09°00'00"W 232.34'
N09°00'00"W 732.77'
N09°00'56"W 732.77'
N89°00'00"E 330.17'
N89°00'00"E 90.11'
N09°06'11"W 75.76'
N89°00'00"E 0.88'
R=221.17'
L=82.29'
Δ=21°18'59"
CB=N60°17'35"E
CD=81.81'
N11°00'00"W 63.00'
S88°33'52"W 26.56'
N01°26'08"W 347.83'
S00°00'00"E 5.76'
172.79'
127.19 FT
C11
L16
L17
