## LEGAL DESCRIPTION

DESCRIPTION OF A PARCEL OF LAND WITHIN SECTIONS 7, 8, 17 & 18, T 26 S, R 22 E, SLM, GRAND COUNTY, UTAH, AND MORE PARTICULARLY DESCRIBED AS FOLLOWS: BEGINNING AT THE EAST 1/4 CORNER SECTION 7, T 26 S, R 22 E, SLM AND PROCEEDING THENCE WITH THE SECTION LINE, COMMON WITH THE EAST LINE OF HEATON [illegible] ... THE CURRENT CITY LIMITS S 23° 44' E 434.86 FT. TO THE NORTH LINE OF THE SOUTHEAST 1/4 SECTION 7, THENCE ALONG THE SOUTH LINE OF THE CURRENT CITY LIMITS, ALONG SAID SECTION LINE, N 89° 50' 06" E 722.73 FT. TO THE POINT OF BEGINNING AND CONTAINING 468.78 ACRES, MORE OR LESS.

| Curve Table | | | | | | |
|---|---|---|---|---|---|---|
| Curve # | Length | Radius | Delta | Chord Length | Chord Direction | Tangent |
| C1 | 191.4 | 1048.50 | 8° 48' 00" | 191.2 | S13° 25' 00"E | 96.00 |
| C2 | 179.03 | 1963.00 | 5° 13' 32" | 179.33 | N16° 56' 28"W | 89.40 |
| C3 | 71.22 | 100.00 | 40° 48' 34" | 69.73 | N40° 28' 58"W | 37.20 |
| C4 | 90.11 | 53.00 | 97° 48' 51" | 80.80 | N23° 36' 20"W | 60.00 |
| C5 | 17.88 | 53.50 | 19° 06' 06" | 17.81 | N8° 07' 56"W | 8.87 |

## CITY APPROVALS

THE UNDERSIGNED HEREBY CERTIFY THAT THIS MAP ACCURATELY DEPICTS THE AREA OF LAND ANNEXED INTO THE CITY OF MOAB BY CITY ORDINANCE #2012-03.

MAYOR

CITY RECORDER

## COUNTY SURVEYOR APPROVAL

APPROVED THIS 27 DAY OF April 2012 A.D. BY

COUNTY SURVEYOR

## SURVEYORS CERTIFICATE

I, TIMOTHY M. KEOGH, DO HEREBY CERTIFY THAT I AM A REGISTERED UTAH LAND SURVEYOR, HOLDING CERTIFICATE NO. 171004 AS PRESCRIBED UNDER THE LAWS OF THE STATE OF UTAH, AND I FURTHER CERTIFY THAT UNDER AUTHORITY OF THE OWNER I HAVE SURVEYED THAT PARCEL OF LAND AS SHOWN AND DESCRIBED HEREON.

April 11, 2012
DATE

TIMOTHY M. KEOGH

REGISTERED LAND SURVEYOR No. 171004 TIMOTHY M. KEOGH STATE OF UTAH

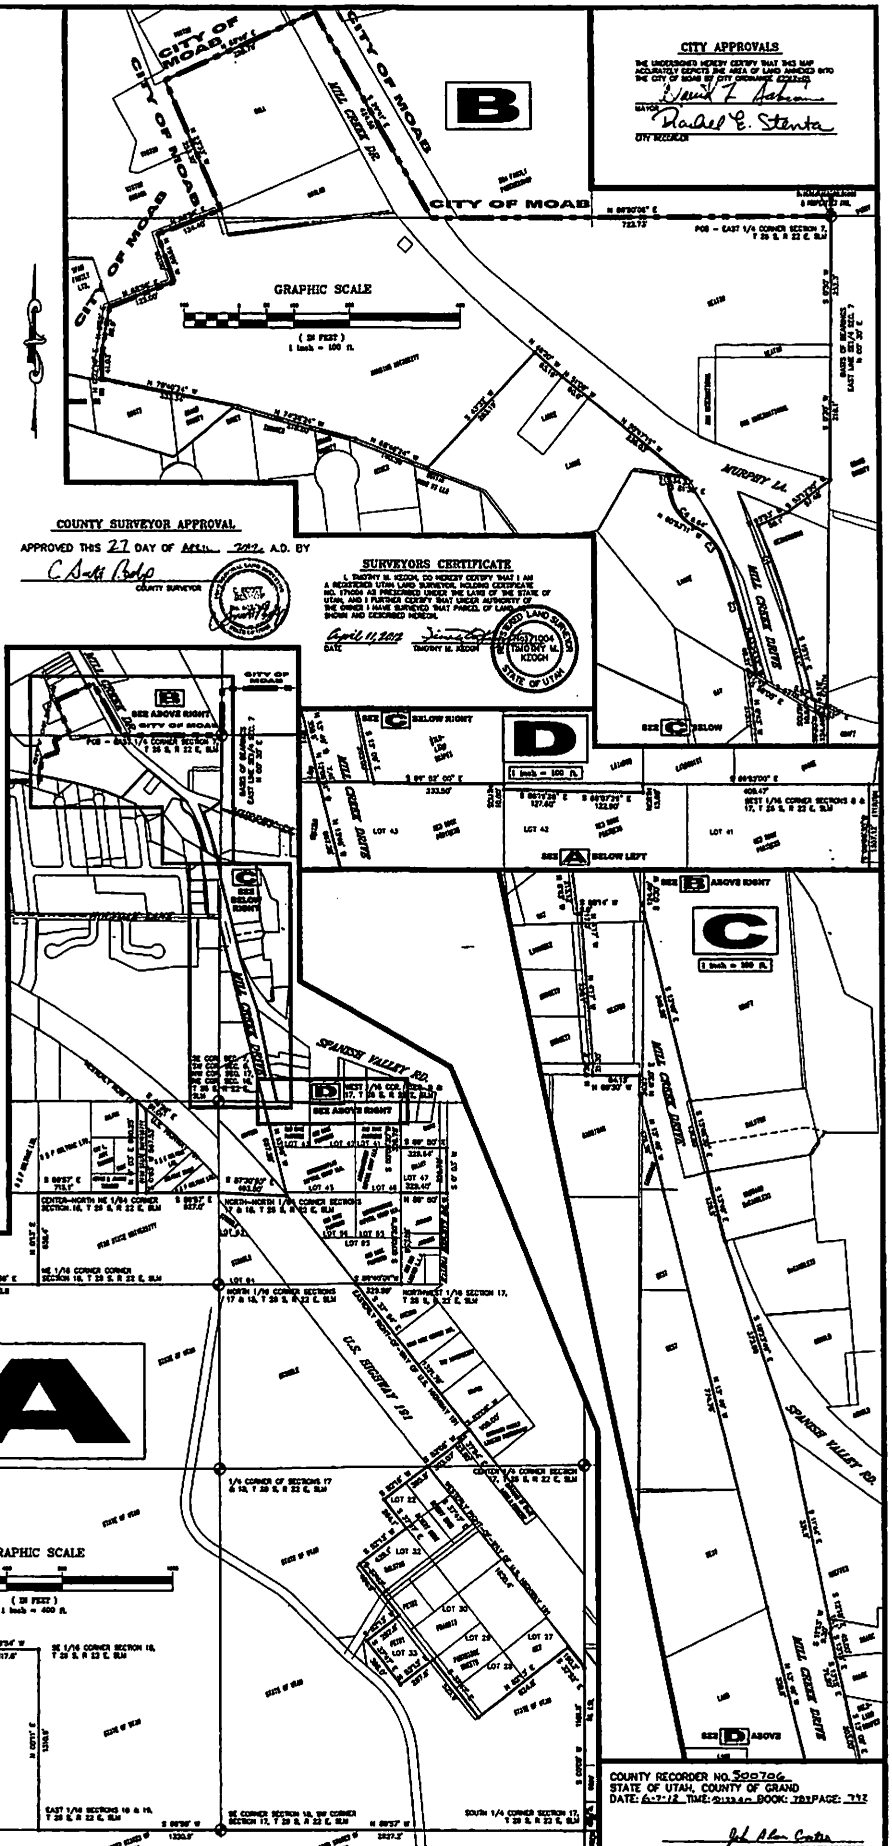


**KEOGH LAND SURVEYING**
45 EAST CENTER STREET MOAB, UTAH, 84532

**ANNEXATION MAP**
**CITY OF MOAB**
**GRAND COUNTY, UTAH**
WITHIN SECTIONS 7, 8, 17 & 18, T 26 S, R 22 E, SLM, GRAND COUNTY, UTAH

| | | |
|---|---|---|
| DATE: 4-10-2012 | DRAWN BY: EJ | CHECKED BY: TMK |
| SCALE: AS SHOWN | F.B.# | |

COUNTY RECORDER NO. 500706
STATE OF UTAH, COUNTY OF GRAND
DATE: 6-7-12 TIME: 9:13 a.m. BOOK: 783 PAGE: 742

COUNTY RECORDER

DI 500706 B: 783 P: 742