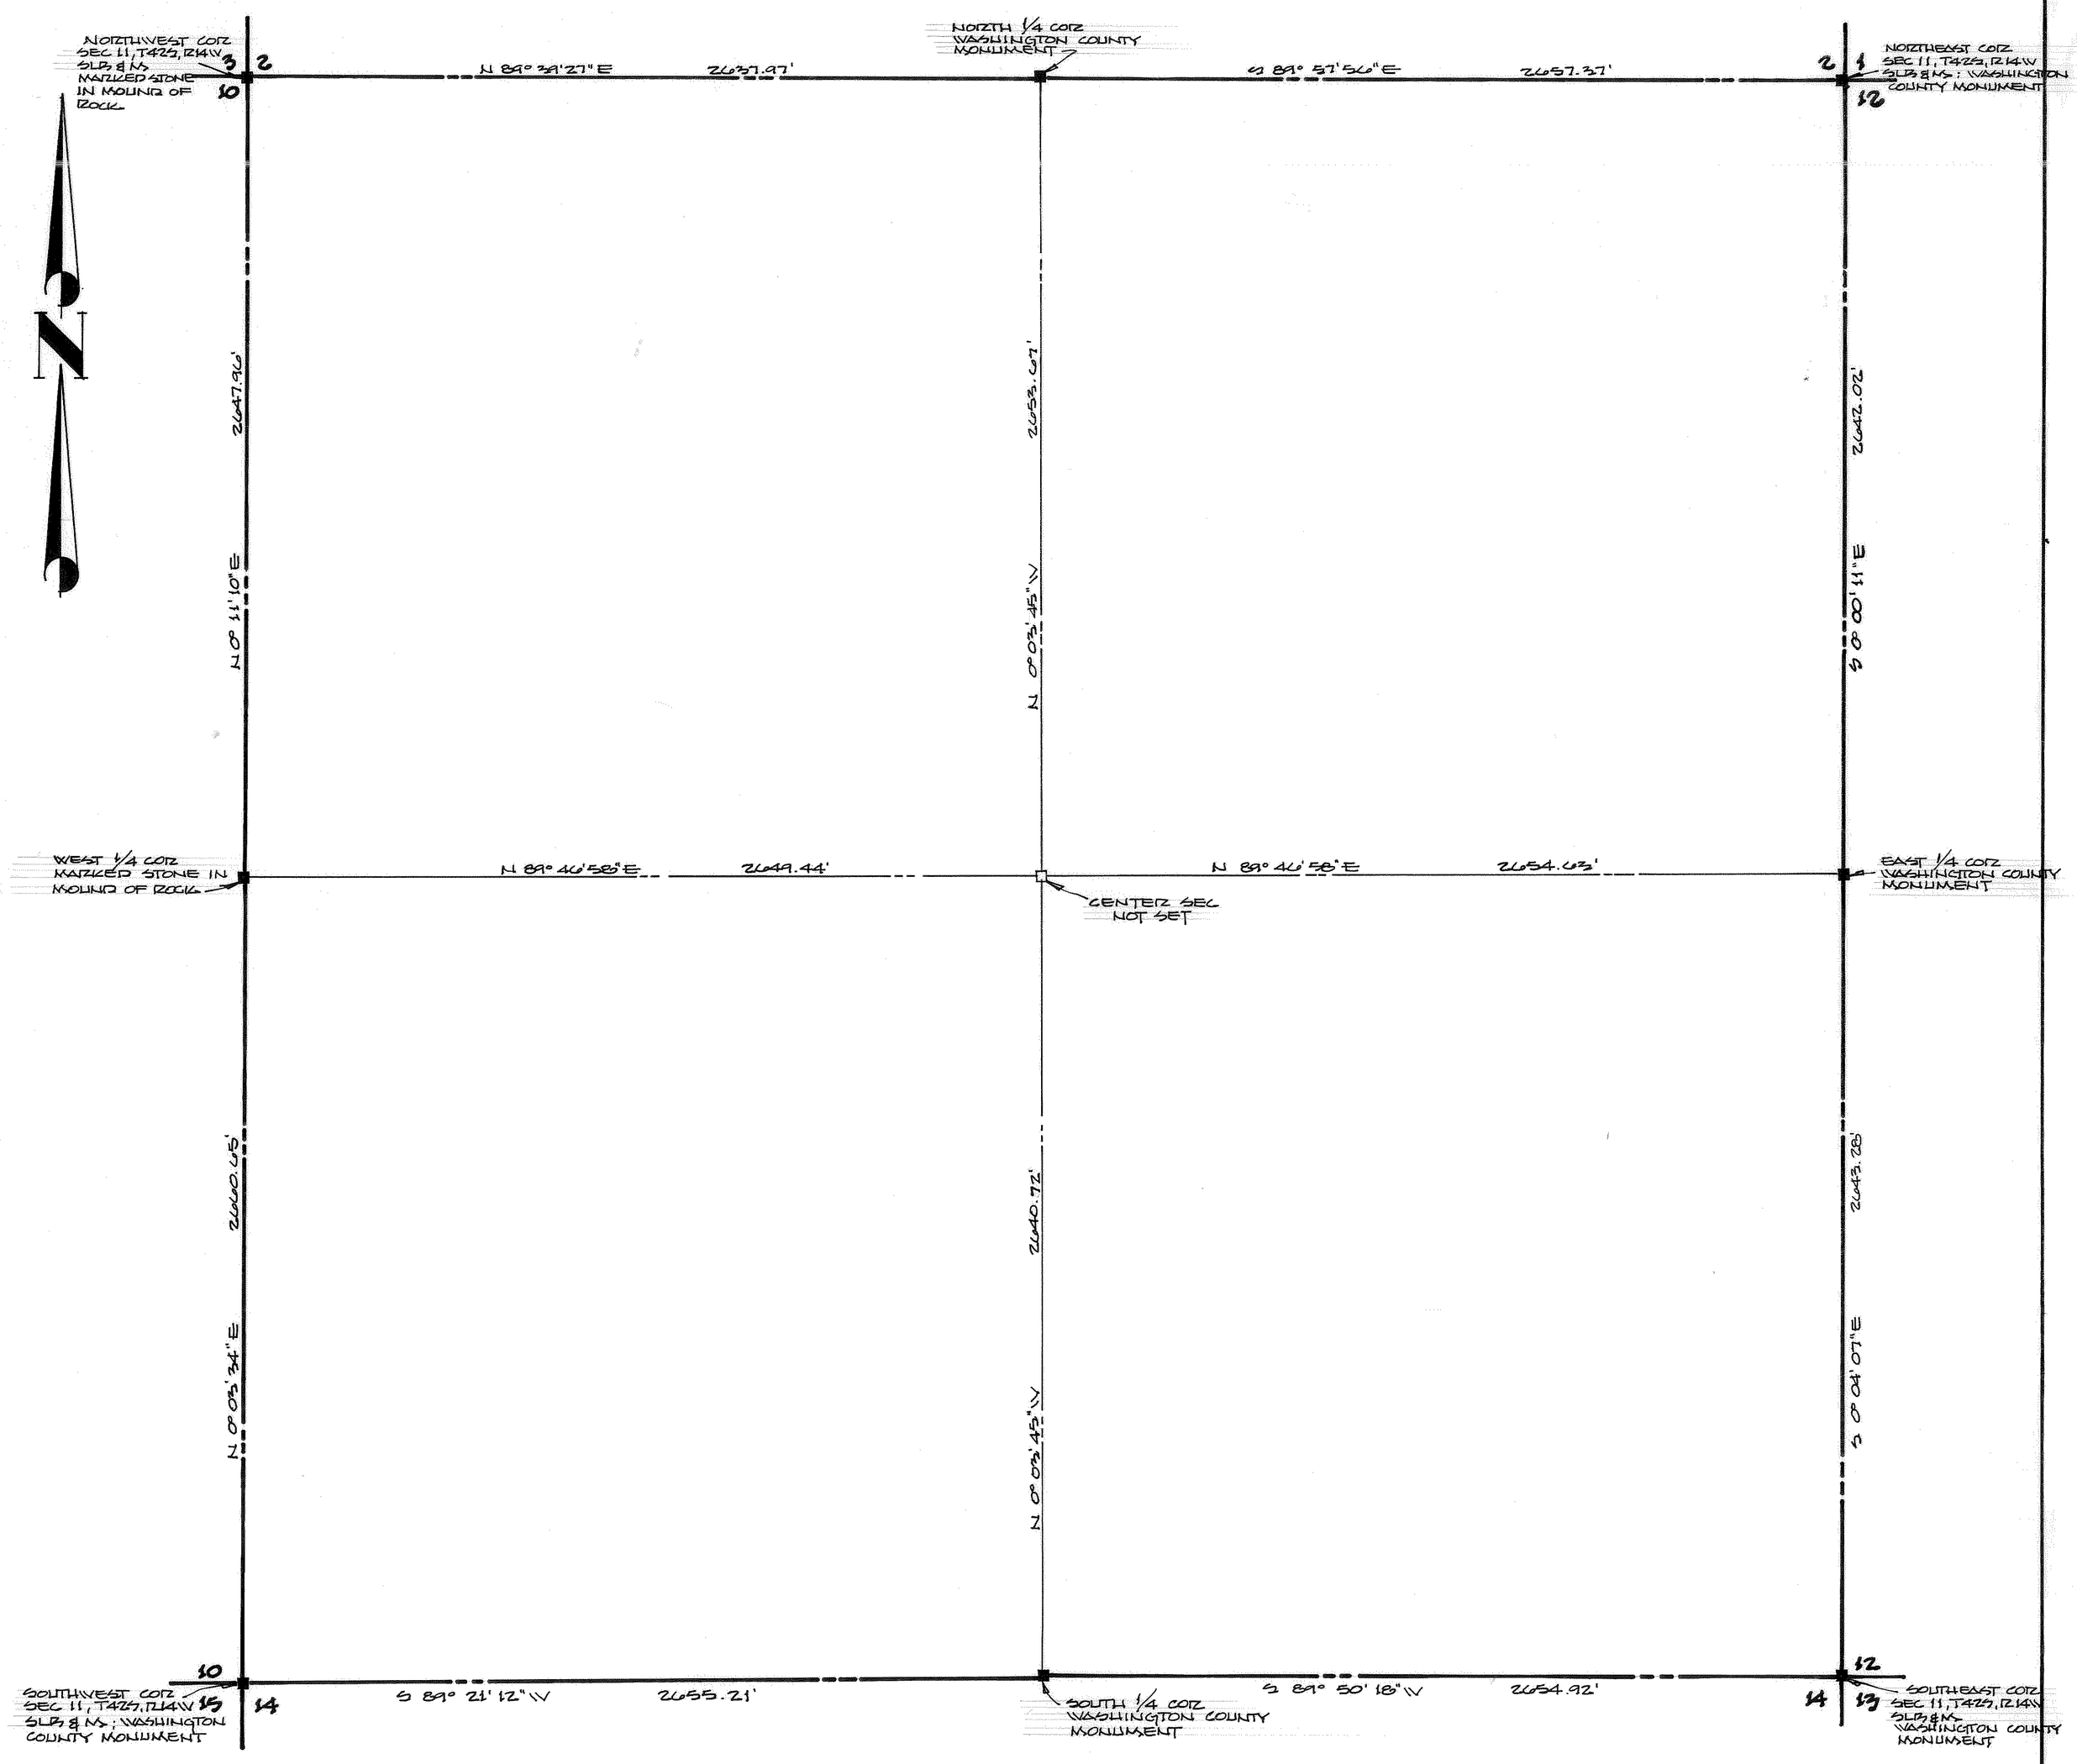

WASHINGTON COUNTY

AREA REFERENCE PLAT

SECTION 11
T42S R14W
SLB&M
UTAH

MARCH 1976

SCALE: 1"=300'

HOWARD G. STEVENS L.S.
COUNTY SURVEYOR

DESCRIPTION	DATE
BOUNDARY COUNTY SURVEYOR F.B. 10	1976

COUNTY SURVEYOR'S CERTIFICATE

I, CERTIFY THAT THIS PLAT HAS BEEN REVIEWED BY ME AND IS HEREBY ACCEPTED AND APPROVED BY THIS OFFICE.

MAR 11, 1976
DATE:

HOWARD G STEVENS L.S.
WASHINGTON COUNTY SURVEYOR

STATE OF UTAH COUNTY SURVEYOR WASHINGTON COUNTY

11:42:14