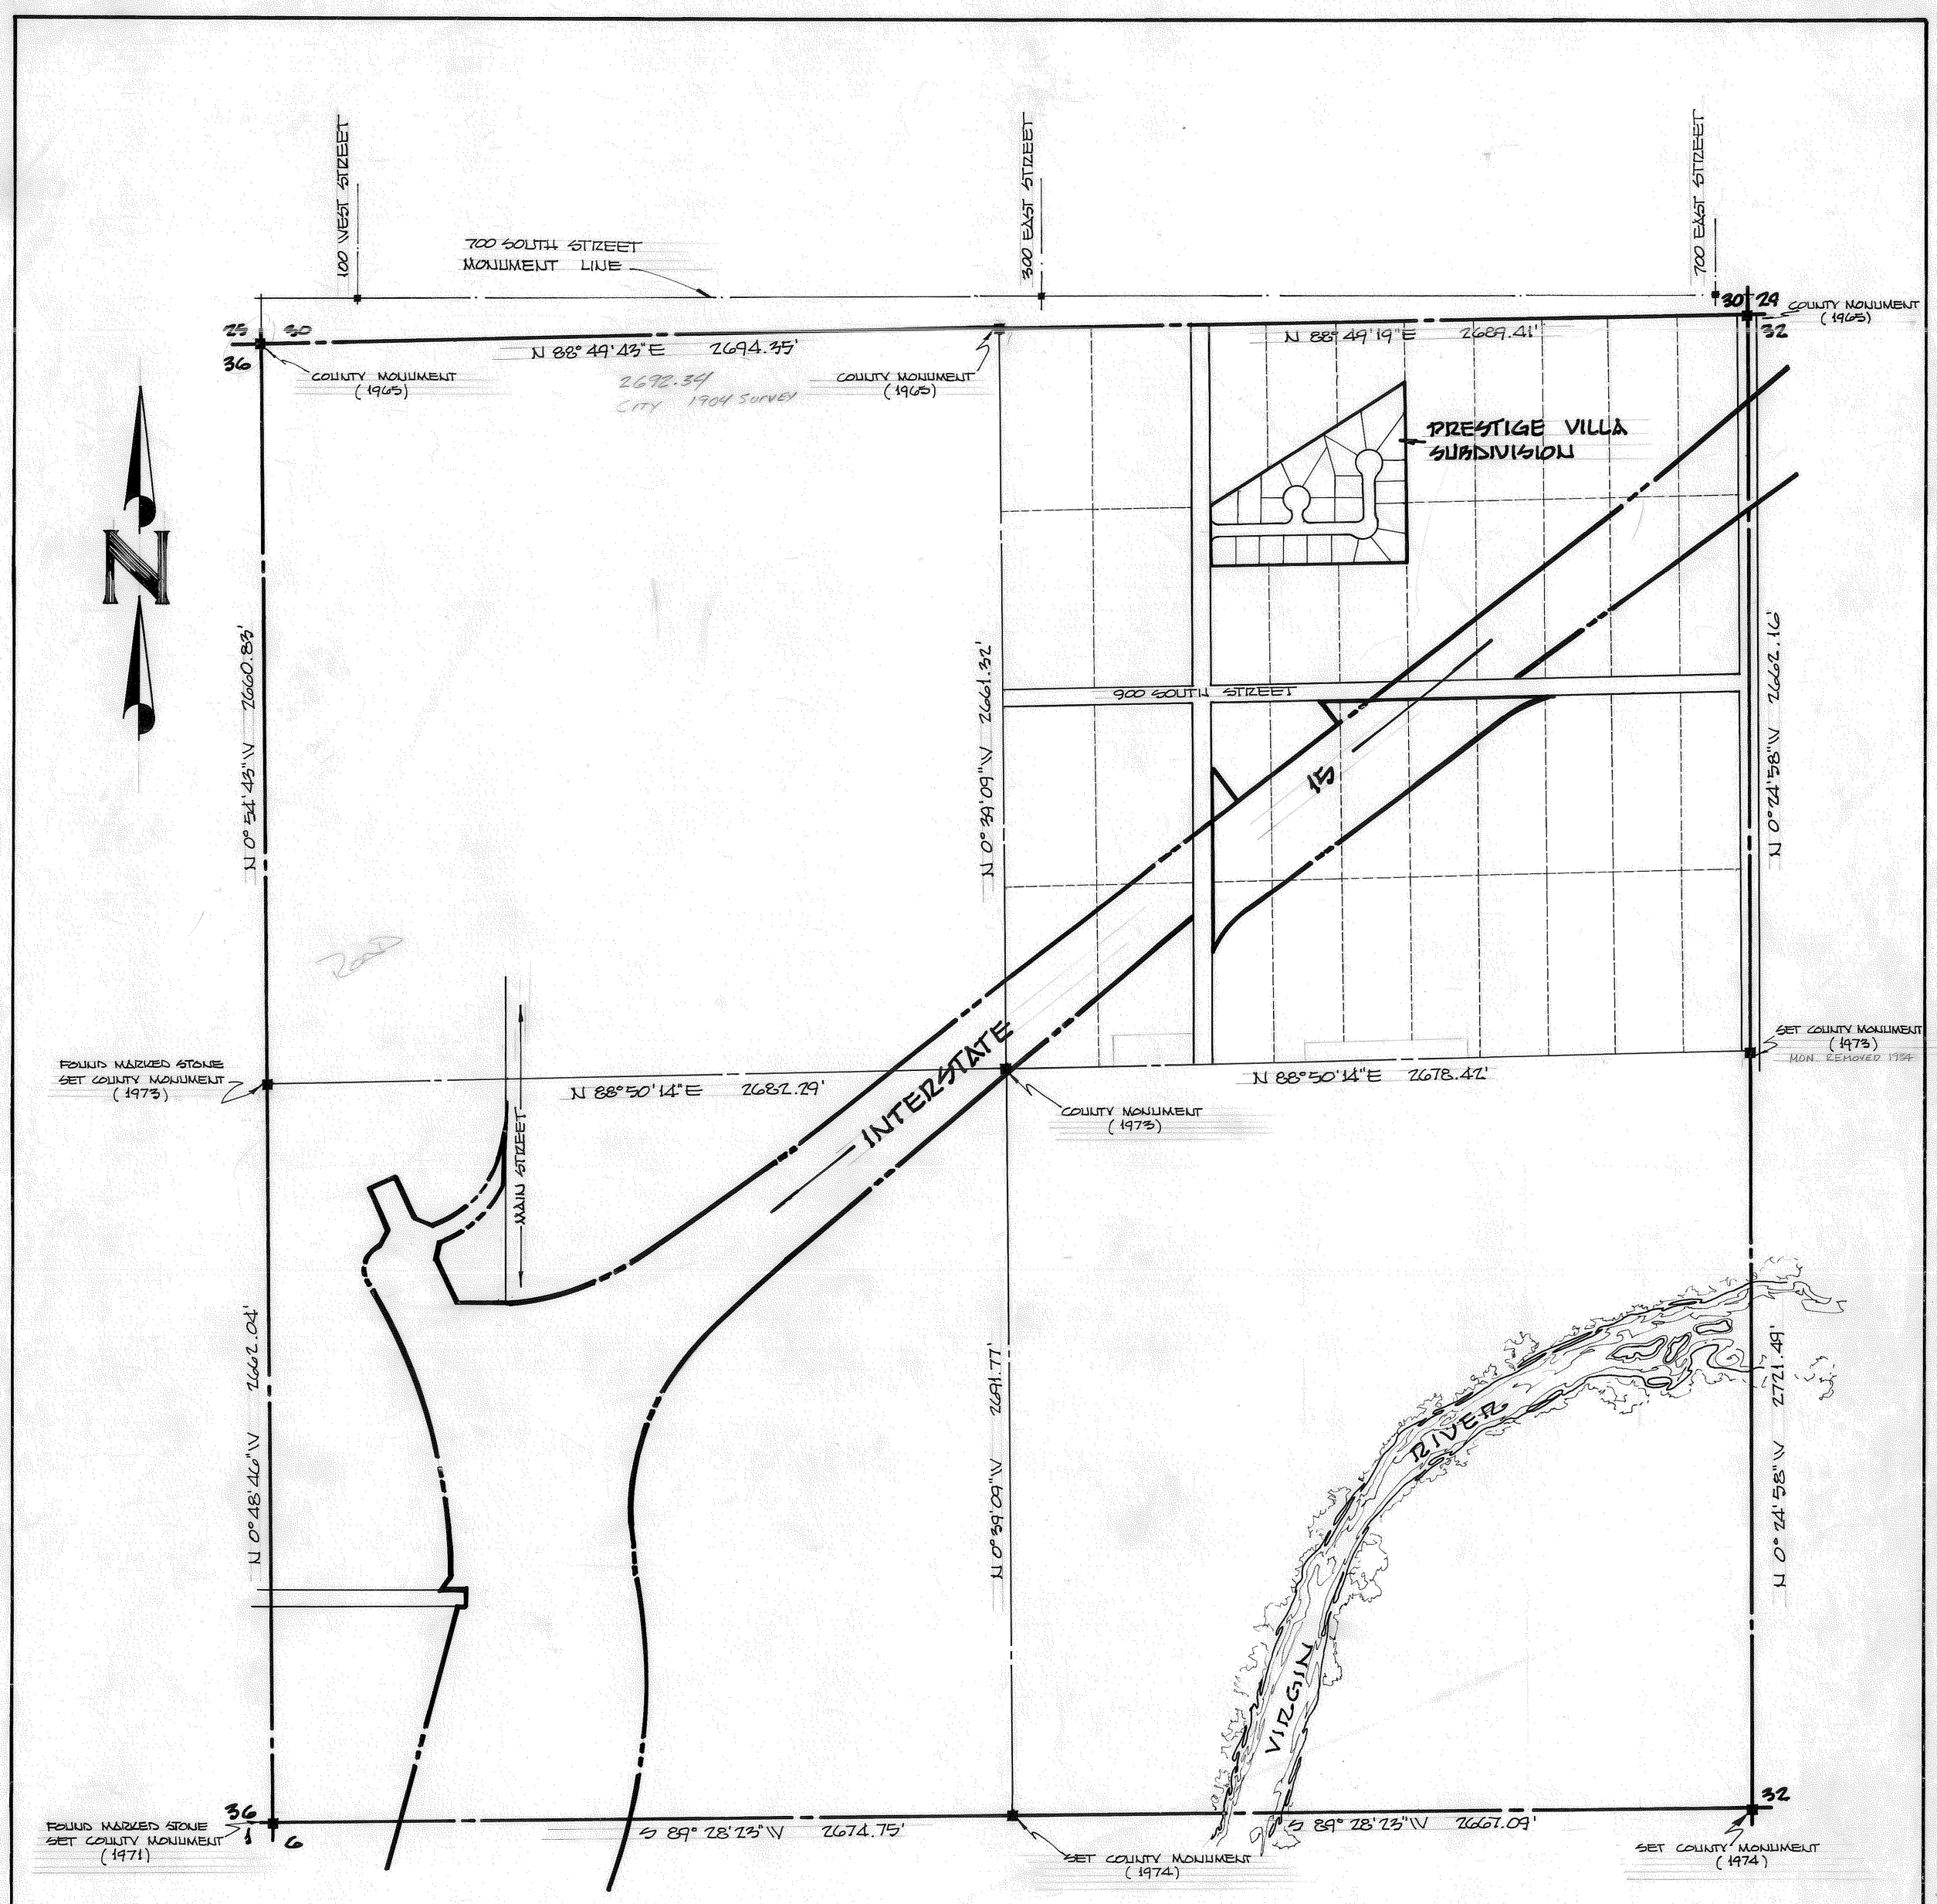

WASHINGTON COUNTY

AREA REFERENCE PLAT

SECTION 31
T42S R15W
SLB&M
UTAH

FEBRUARY 1974
SCALE: 1" = 300'

HOWARD G STEVENS L.S.
COUNTY SURVEYOR

SURVEY REFERENCE DATA	
DESCRIPTION	DATE
BOUNDARY COUNTY SURVEYOR F.B. #5	1974
BOUNDARY INFO REC'ED BK 167, P. 456	20 Dec 75

COUNTY SURVEYOR'S CERTIFICATE

I, CERTIFY THAT THIS PLAT HAS BEEN REVIEWED BY ME AND IS HEREBY ACCEPTED AND APPROVED BY THIS OFFICE.

FEB. 19, 1974
DATE

HOWARD G STEVENS L.S.
WASHINGTON COUNTY SURVEYOR

STATE OF UTAH COUNTY SURVEYOR WASHINGTON COUNTY

31:42:15