This map is provided solely for the purpose of assisting in locating the property and Cottonwood Title Insurance Agency, Inc. assumes no liability for variation, if any, with any actual survey.

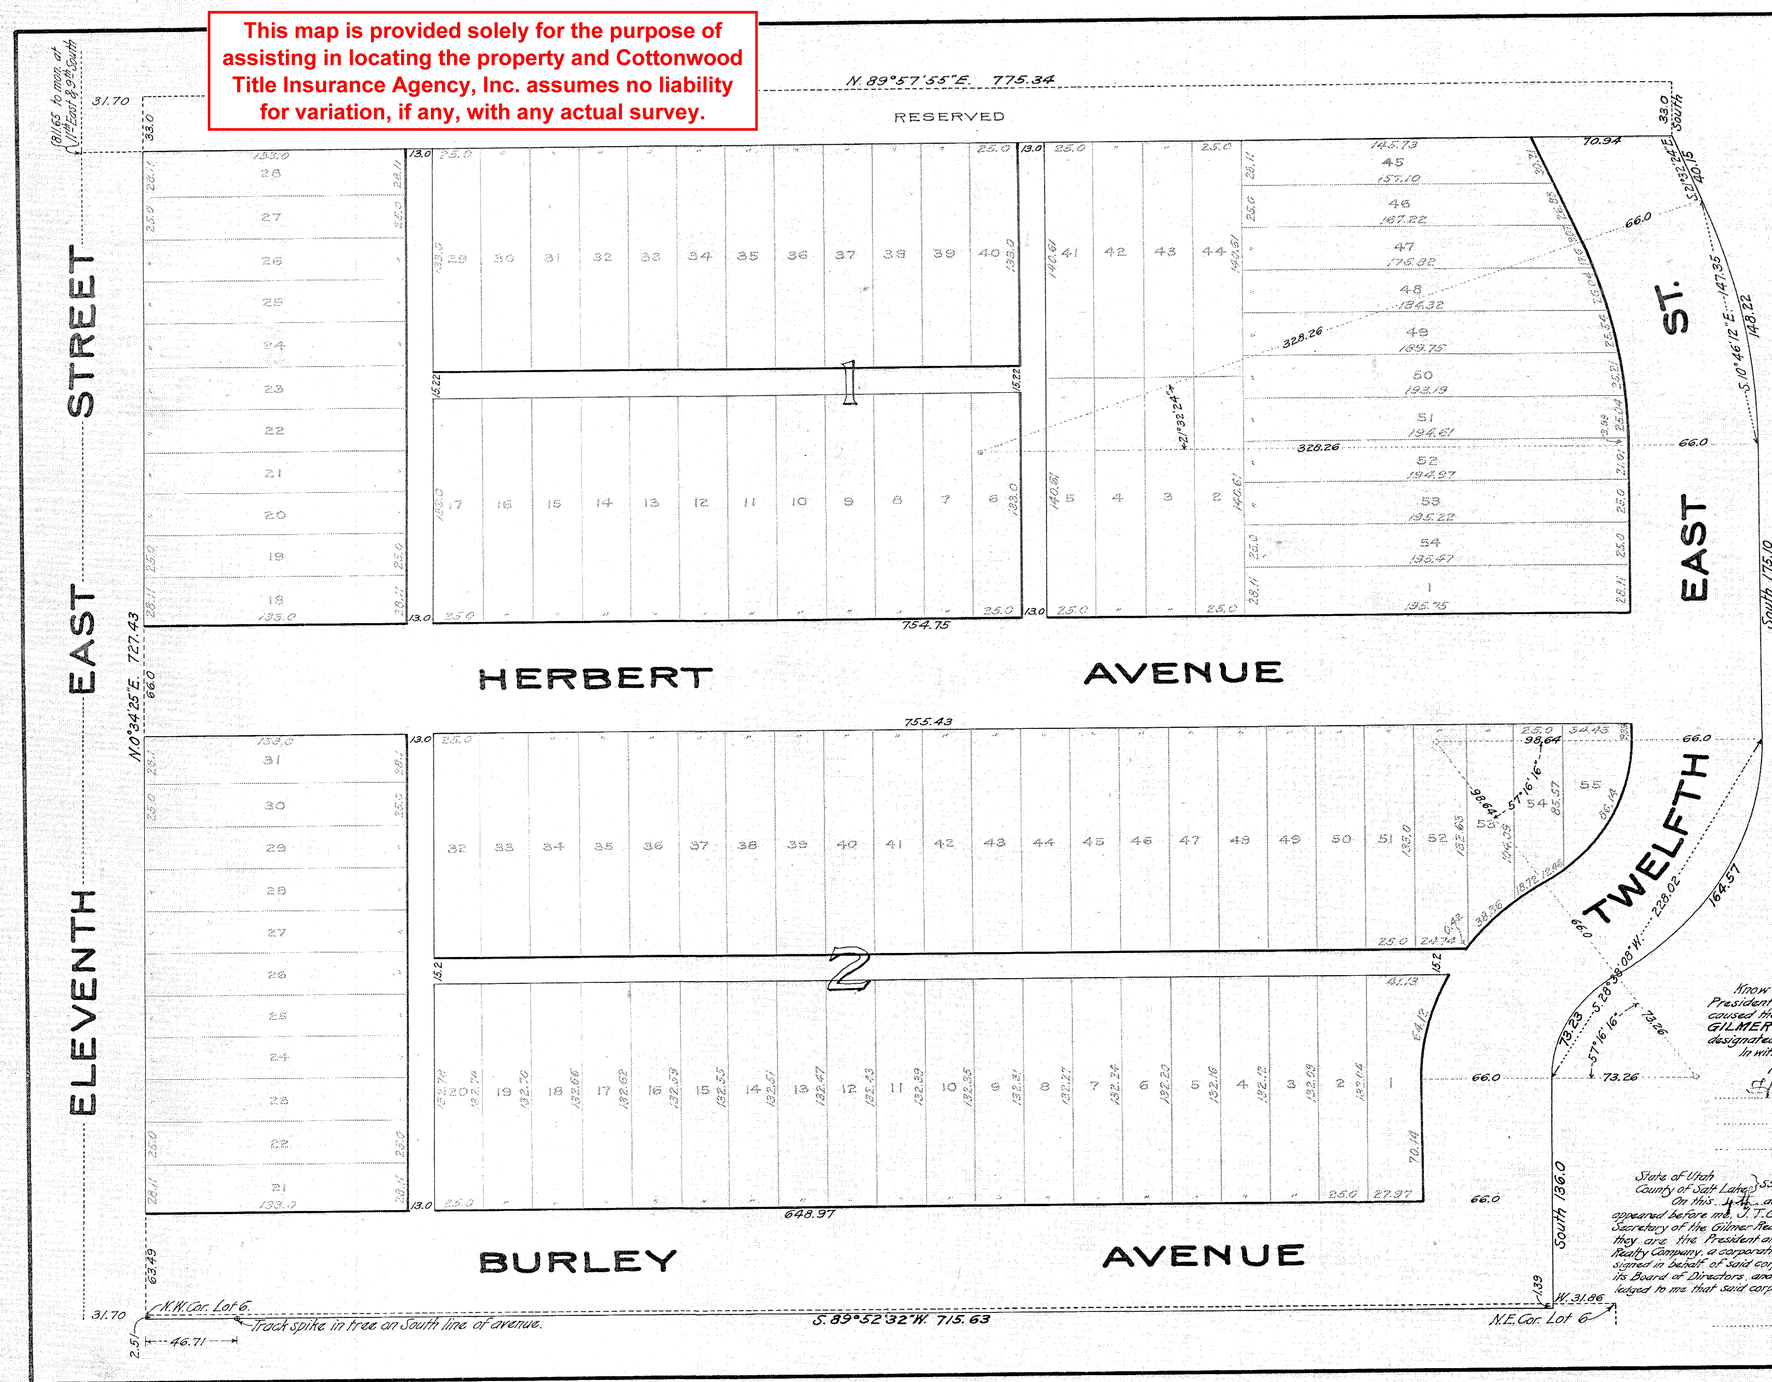

AMENDED PLAT OF GILMER SQUARE,

A subdivision of Lot 8 and parts of Lots 6, 7, 9, 14, 15 and 16, Block 17-A, 5-Acre Plat A, Big Field Survey.

Scale: 1"=50'.

SURVEYOR'S CERTIFICATE.

I hereby certify that the tract of land shown on this map and owned by the Gilmer Realty Company and LeGrande Young, is bounded and described as follows, to wit: Beginning 2.51 feet South of the Northwest corner of Lot 6, Block 17-A, 5-Acre Plat A, Big Field Survey and running thence N.0°34'25"E. 727.43 feet along the West line of said Block 17-A, to a point 150.69 feet North of the S.W. corner of Lot 9; thence N.89°57'55"E. 775.34 feet to a point 35.14 feet East and 150.69 feet North of the Southeast corner of Lot 9; thence South 33.0 feet; S.21°32'24"E. 40.15 feet; thence Southeasterly 148.22 feet, along a right curve of 394.26 feet radius, through an angle of 21°32'24"; thence South 175.1 feet, thence Southwesterly 164.57 feet along a right curve of 164.64 feet radius, through an angle of 57°16'16"; thence Southwesterly 73.23 feet along a left curve of 73.26 feet radius, through an angle of 57°16'16"; thence South 136.0 feet to a point 31.86 feet West and 1.39 feet South of the Northeast corner of Lot 6; thence S.89°52'32"W. 715.63 feet to the place of beginning, containing 13.09 acres, and known as Lot 8 and parts of Lots 6, 7, 9, 14, 15 and 16, Block 17-A, 5-Acre Plat A, Big Field Survey; that I have by authority of the said owners thereof, subdivided the same into lots, blocks, streets, avenues and alleys, to be know as **GILMER SQUARE**; that the same has been correctly staked out on the ground as represented hereon and that the steel tape used in making the survey thereof was tested March 15, 1910, in accordance with the provisions of the revised ordinances of 1903, and at the time was in adjustment with the official standard prescribed in said ordinance.

NAMES AND DIMENSIONS OF PARCELS OF LAND DESIGNATED FOR PUBLIC USE.

STREETS.

Twelfth East Street, 66 feet wide and 738.05 feet long, running North and South.
Herbert Avenue, 66. " " " 755.09 " " " East and West.
Burley Avenue, 66. " " " 649.30 " " " " "

ALLEYS.

One alley, 15.22 feet wide, running East and West through Block 1.
" " 15.20 " " " " " " 2.
Two " 13.0 " " " North and South " " 1.
One " 13.0 " " " " " " " 2.

DIMENSIONS OF LOTS.

All dimensions of lots are as shown on this plat.
This map is accurately drawn to a scale of fifty feet to one inch.

C. C. Burt Surveyor.

OWNER'S DEDICATION.

Know all men by these presents, that the Gilmer Realty Company, a corporation, by its President and Secretary and LeGrande Young, owners of the above described tract of land, having caused the same to be subdivided into lots, streets, avenues and alleys, to be hereafter known as **GILMER SQUARE**, do hereby dedicate for the perpetual use of the public all parcels of land designated in the Surveyor's Certificate and shown on this map as intended for public uses.

In witness whereof we have hereunto set our hands and seals this 4th day of June A.D. 1910.

In the presence of
Hannah Kui

Gilmer Realty Company.
by J. T. Gilmer President.
attest. M. E. Gilmer Secretary.
LeGrand Young

ACKNOWLEDGEMENTS BEFORE NOTARY PUBLIC.

State of Utah
County of Salt Lake } ss.
On this 4th day of April A.D. 1910, personally appeared before me, J. T. Gilmer, President and M. E. Gilmer, Secretary of the Gilmer Realty Company, each of whom did say that they are the President and Secretary respectively of the Gilmer Realty Company, a corporation and that the above instrument was signed in behalf of said corporation by authority of a resolution of its Board of Directors, and said J. T. Gilmer and M. E. Gilmer acknowledged to me that said corporation executed the same.

Hannah Kui
Notary Public.

State of Utah
County of Salt Lake } ss.
On this 4th day of April A.D. 1910, personally appeared before me, the undersigned, a notary public in and for said county of Salt Lake, LeGrande Young, one of the signers of the foregoing instrument, who duly acknowledged to me that he executed the same freely and voluntarily and for the uses and purposes therein mentioned.

Oscar W. Moyle
Notary Public.

My Commission expires May 12, 1912.

3-31-10.

Presented to the City Council and the City Engineer authorized to approve May 9th 1910.
D. Dixon
City Recorder.

Approved May 10, 1910
Oscar W. Moyle
City Engineer.

271353

Recorded at Request of Gilmer Realty Co., Oct. 6, 1910 @ 11:35 A.M. in Book "F" of Plats, page 62.
F. J. A. Jaques Recorder, Salt Lake Co., Utah.
By R. L. Collett Deputy

Fee $26.35

57 / 125-45-46 / 57 / 166 / 6-9 / 108 / 7

F-62